: BASKET BASE ASSEMBLY (350)

User:

Thursday, 16/10/2008 10:43:17 AM

Julie Dawson

**Process Sheet** 

Customer

: CU-DAR001 Dart Helicopters Services

Job Number

: 42625C : 10189

**Estimate Number** 

P.O. Number

This Issue

: 16/10/2008

Prsht Rev. : NC

First Issue Previous Run : 11 : 41910C

: LARGE FAB ASSY Type

S.O. No. :

Part Number

**Drawing Name** 

**Drawing Number** 

: D2221 - D2221 REVG

**Project Number** 

: N/A : G **Drawing Revision** 

Material

**Due Date** 

: 31/10/2008

Qty:

1 Um:

Each

Checked & Approved By

Comment

Written By

: Est Rev:J 05.09.02

Added D3442-1 KJ/JLM

Est Rev:K 08-08-29 revG as per dwg DD verified by:EC Est Rev.L 08-09-24 plug holes prior to powder coat DD verified

by:EC

**Additional Product** 

Job Number:



Seq. #:

**Machine Or Operation:** 

**Description:** 

1.0

D31661

Basket Hoop



Comment: Qty.:

4.0000 Each(s)/Unit Total:

4.0000 Each(s)

**Qty Part Number** 

Description Batch

B41448

4 D3166-1 D22323

Pick:

RIB

Basket Hinge

2.0

Comment: Qty.:

2.0000 Each(s)/Unit Total:

2.0000 Each(s)

Pick:

Qty Part Number

Description Batch

2 D2232-3 Hinge bracket 15 3

3.0

D2325

Support Gusset (350 Basket)



4.0000 Each(s)/Unit Total:

4.0000 Each(s)

Comment: Qty.:

Pick:

**Qty Part Number** 

Description

4 D2325

Support Gusset

Dart Ae	rospace	e Ltd								
W/O:	-		WO	RK ORDER CHA	NGES					
Part No:PAR #:		CEDURE CHAN		Ву	Date	Qty	Approval Chief Eng / Prod Mgr	Approval QC Inspector		
		,	,							
			· .							
										Section 1
Part No	):	PAR #:	Fault Categ	jory:	NC	R: Yes	No <b>DQ</b>	<b>A</b> :	Date:	
	R	esolution:	Disposition	n:	QA	: N/C CI	osed:		Date:	
NCR:			VORK ORDE	ER NON-CONFO	RMANCE	(NCF	<b>R</b> )			
5475	0750	Description of NC			Section B		Verifi	cation	Approval	Approval
DATE	STEP	Section A	Initial Chief Eng	Action Descript Chief Eng	ion	Sign 8 Date		ion C	Chief Eng	QC Inspector
-										
ļ		·				1				

Date: User: >>

Thursday, 16/10/2008 10:43:17 AM

Julie Dawson

**Process Sheet** 

Customer: CU-DAR001 Dart Helicopters Services

Drawing Name: BASKET BASE ASSEMBLY (350)

Job Number: 42625C

Part Number: D2221

Job Number:



Seq. #:

Machine Or Operation:

Description:

4.0

D23273

Spacer Bushing



Comment: Qtv.:

2.0000 Each(s)/Unit Total:

2.0000 Each(s)

Pick:

**Qty Part Number** 

Description

2 D2327-3 Bushing

B39560

08/10/28


5.0

D2581

Mounting Bracket



Comment: Qty.:

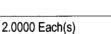

Pick:

2.0000 Each(s)/Unit Total:

2 D2581

**Qty Part Number** Description Batch

Mounting Bracket

6.0

D34421

2.0000 Each(s)/Unit Total:

2.0000 Each(s)

Pick:

Comment: Qty.:

**Qty Part Number** 

Description Batch

2 D3442-1 Shim

13 40 39A

7.0

M304EX07516F

Expanded Metal Flat SS



41.6745 sf(s)/Unit Total:



Pick:

**Qty Part Number** 

Description Batch

M304EX0.75-16F Expanded Metal



8.0

M304TS0750W065

304 SQ Tube .75x.75x.065W



29.4000 f(s)/Unit Total: 29.4000 f(s)



Pick:

3/4" x 3/4" x 0.065 wall 304/316 SStubing

Batch: M108846

Dart Aerospac	ce Ltd
---------------	--------

Dait Aci	Uspace	Elu	•							
W/O:			WC	ORK ORDER CHANGE	ES					
DATE	STEP		CEDURE CHA	NGE		Ву	Date	Qty	Approval Chief Eng / Prod Mgr	Approval QC Inspector
									-	
			•						i	
				·	L		-			1
Part No		PAR #:								
	R	esolution:							Date:	
NCR:		V	VORK ORD	ER NON-CONFORMA	NCE	(NCR)				
		Description of NC	Corrective Action Section				Verification		Approval	Approval
DATE	STEP	Section A	Initial Chief Eng	Action Description Chief Eng		Sign & Date	Section		Chief Eng	QC Inspector
				<del></del>						
		*								
							1			
		<u> </u>								
									-	

Thursday, 16/10/2008 10:43:17 AM Date: User: \* ' Julie Dawson **Process Sheet** Customer: CU-DAR001 Dart Helicopters Services Drawing Name: BASKET BASE ASSEMBLY (350) Job Number: 42625C Part Number: D2221 Job Number: Seq. #: **Machine Or Operation:** Description: 9.0 LARGE FAB 1 LARGE FABRICATION RESOURCE 1 Comment: LARGE FABRICATION RESOURCE 1 1-Cut D2235-1 Rib from D3166-1 Rib As Per Dwg D2235 🗸 2-Drill hole in D2221-3 as per Dwg D2221 / 3-Deburr 🗸 4-Remove all markings on material before welding 5-Weld as per Dwg D2221 using Welding Table and corner JigDeburr as required ~ VISUAL WELDING INSPECTION 10.0 QC9 Comment: VISUAL 11.0 QC6 Comment: DIMENSIONAL POWDER COATING 12.0 POWDER COATING Comment: POWDER COATING 1- Plug holes in D2581 prior to powder coating 2-Powder Coat White Gloss (Ref: 4.3.5.1) as per QSI 005 4.3 1ST COAT: START TIME: **OVEN TEMPERATURE:** FINISH TIME: \*\*\*\*\*\*\* 2nd coat if necessary 2ND COAT: START TIME: My 08/4/07 **OVEN TEMPERATURE:** FINISH TIME:

Dart Aerospace
----------------

Duit Ac	ospace	LIU							
W/O:			WC	ORK ORDER CHANG	ES				
DATE	STEP	WORK ORDER CHANGES           PROCEDURE CHANGE         By         Date         Qty         Approval Chief Eng / Prod Mgr         Approval QC Inspector           PAR #:         Fault Category:         NCR: Yes No DQA:         Date:							
				<u> </u>					
Part No	•	PAR #:	Fault Cate	gory:	_ NCR: Yes	No DQ	A:	_ Date: _	
	Re	esolution:	Dispositio	n:	QA: N/C C	losed:		Date: _	<del></del>
NCR:			WORK ORD	ER NON-CONFORM	ANCE (NCI	₹)	·		
DATE	STEP	Description of NC			ion B		cation	Approval	Approval
DAIL	SILI	Section A	Initial Chief Eng	Action Description Chief Eng	Sign Date		ion C	Chief Eng	QC Inspector
		•							
						_			
									:
	<u> </u>								
ł								:	
i	ł	<b> </b>	1		1	1		1	ŀ

Date: User: ' Thursday, 16/10/2008 10:43:17 AM

Julie Dawson

**Process Sheet** 

Customer: CU-DAR001 Dart Helicopters Services

Drawing Name: BASKET BASE ASSEMBLY (350)

Job Number: 42625C

Part Number: D2221

Job Number:



Seq. #:

**Machine Or Operation:** 

Description:

13.0

QC3

INSPECT POWDER COAT/CHEMICAL CONVERSION





COAT/CHEMICAL CONVERSION

14.0

QC21

FINAL INSPECTION/W/O RELEASE




Comment: FINAL INSPECTION/W/O RELEASE

Dart Aeros	pace Ltd
------------	----------


Duit Ac	ospace	, <b>_</b>								
W/O:			V	ORK ORDER CHANGE	S	-				
DATE	STEP	PROC	IANGE	В	By Date Qty Approval Chief Eng / Prod Mgr			Approval QC Inspector		
										·
Part No	:	PAR #:	_ Fault Ca	tegory:	NCR: \	es N	o DQ	<b>\</b> :	Date: _	
	R	esolution:	_ Disposit	ion:	QA: N/	C Clos	sed:		Date: _	
NCR:		W	ORK OR	DER NON-CONFORMA	NCE (N	ICR)				
DATE	STEP	Description of NC Section A	Initial Chief Eng	Corrective Action Section Action Description Chief Eng	Si	gn & Date	Verific Section		Approval Chief Eng	Approval QC Inspector
			J	Onto Eng						
		·								


## PARTS LIST FOR D2221 BASKET BASE ASSEMBLY

PART NO	QUANTITY	LENGTH	LENGTH	DESCRIPTION
		Α	В	
D2221-1	2		96.00	RIB
D2221-3	2	<del></del>	25.50	RIB
D2221-5	. 2	18.88		RIB
D2221-7	1	55.25		RIB
D2232-3	2	N/A	N/A	HINGE PLATE
D2235-1	4	N/A	N/A	RIB
D2325	4	N/A	N/A	SUPPORT GUSSET
D2327-3	2	N/A	N/A	BUSHING
D2581	2	N/A	N/A	MOUNTING BRACKET
D3442-1	2	N/A	N/A	SHIM

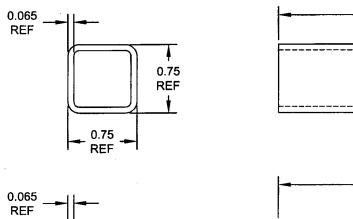

0.75 REF

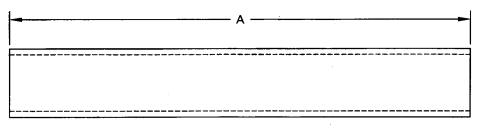

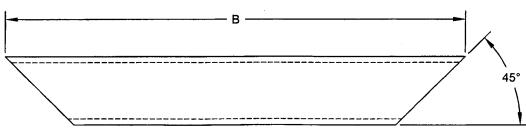


SHOP COPY ENGINEERING

DESIGN	DADT AFDOG	SAAF	. T.
REV.	DESCRIPTION	BY	DATE
С	SEPERATE BASKET AND LID		95.11.21
D	CHANGE LATCH	BW	96.06.21
E	CHANGE HINGE	CP	01.04.19
F	ADD SHIM UNDER HINGES. ADD HOLES FOR SPLIT LID BASKETS	PH	05.06.07
G	2 ZN B,5 TOLERANCE FOR 96.00 DIM WAS +/- 0.01, 56.00 DIM WAS REF. SHT 2 ZN B4 19.62 DIM WAS "HARD" DIMENSION IS NOW REF.NOTE 5 TRANSFERED FROM SHT 1 TO SHT 2. SHT 2 MESH MATERIAL UPDATED. DRAWING TRANSFERED TO "I FORMAT.	1	08.06.16

DESIGN	DANIAL	DART AEROSPACE	ROSPACE LTD				
DRAWN	AJS	HAWKESBURY, ONTARIO, CAI					
CHECKED	13	DRAWING NO.	REV. G				
MFG. APPR.		D2221	SHEET 1 OF 3				
APPROVED	-11-	TITLE	SCALE				
DE APPR.	-#	BASKET BASE ASSEMBLY (350)	NTS				
DATE 08.0	6.16	COPYRIGHT © 1994 BY DART AEROSPAI THIS DOCUMENT IS PRIVATE AND CONFIDENTIAL AND IS SUPPLIED ON THE EXP NOT TO BE USED FOR ANY PURPOSE OR COPIED OR COMMUNICATED TO ANY	RESS CONDITION THAT IT IS				


1) CUT LENGTH/SHAPE PER DIAGRAM AND PARTS LIST
2) MATERIAL: AISI 304/316 SS, 3/4 X 3/4 X 0.065 WALL SQUARE TUBING
REF. DART SPEC M304TS0.750W.065
3) TOLERANCES ARE PER DART QSI 018 UNLESS OTHERWISE NOTED
4) ALL DIMENSIONS ARE IN INCHES

0.75 REF

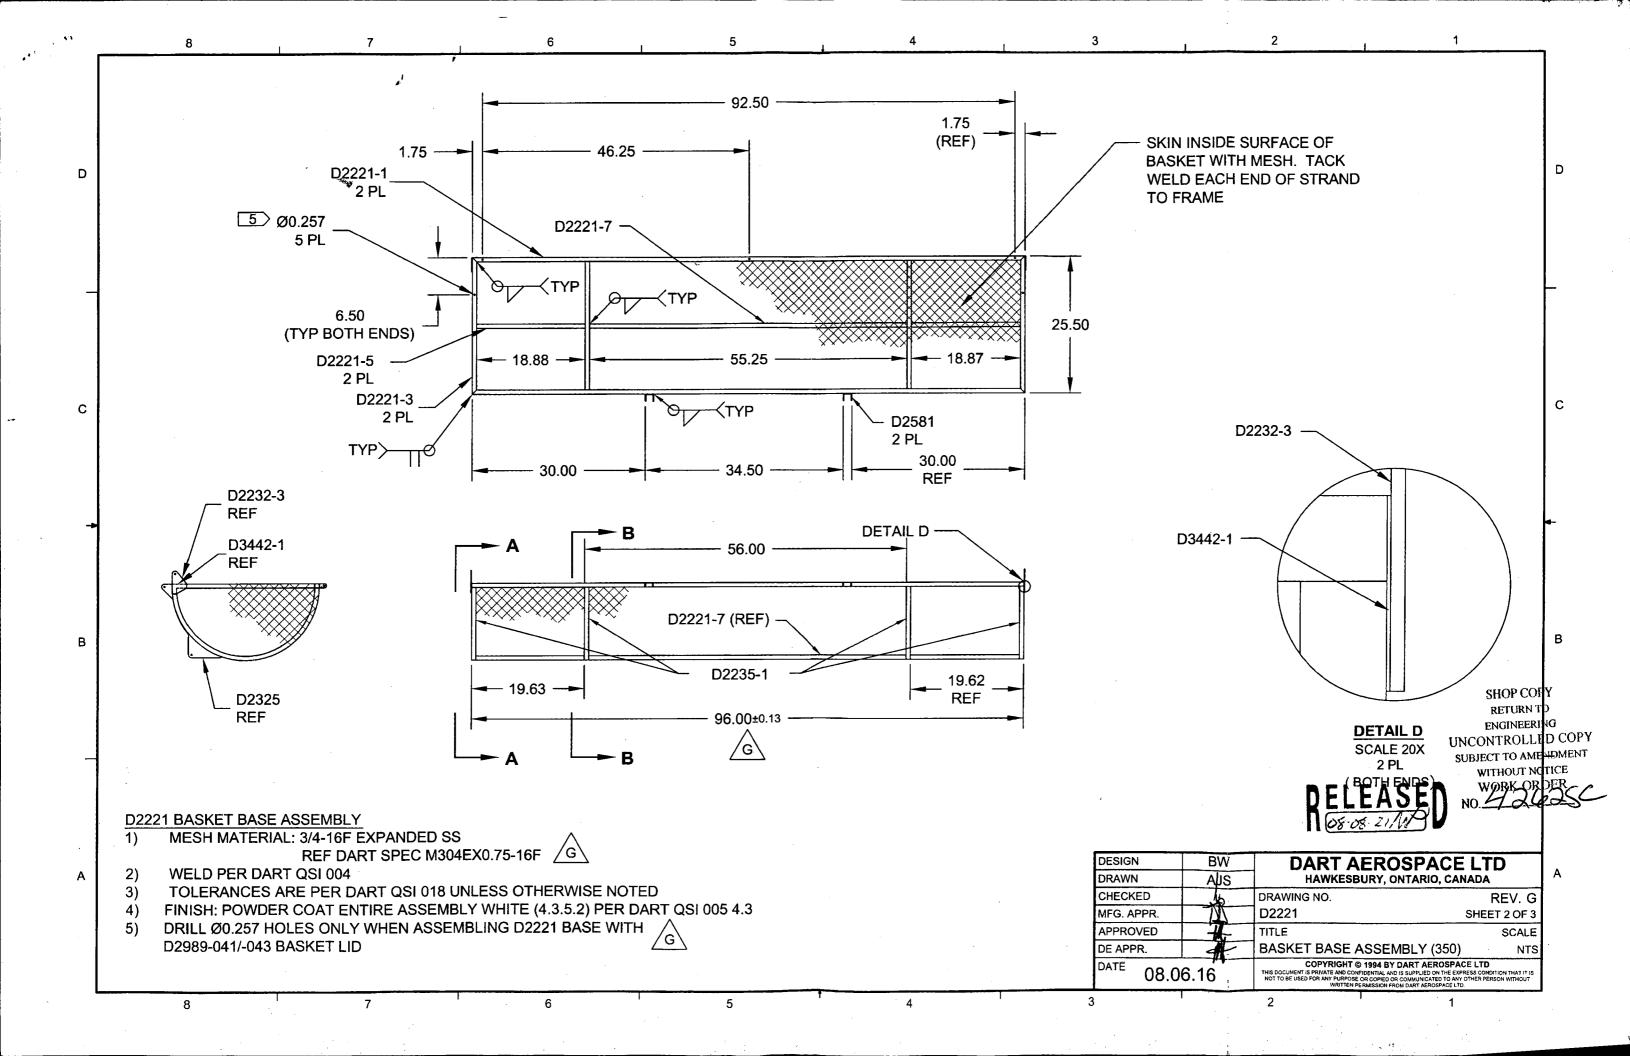


11.00 ---D2232-3 HINGE PLATE (TYP BOTH ENDS) D3442-1 SHIM (TYP BOTH ENDS) 1.717 -DRILL 3/8 HOLE AND **INSTALL D2327-3 USING** CLOSEST SPACE IN EXPANDED METAL FOR HOLE LOCATION **BOTH ENDS DETAIL C** 

## **SECTION A-A SAME BOTH END RIBS**

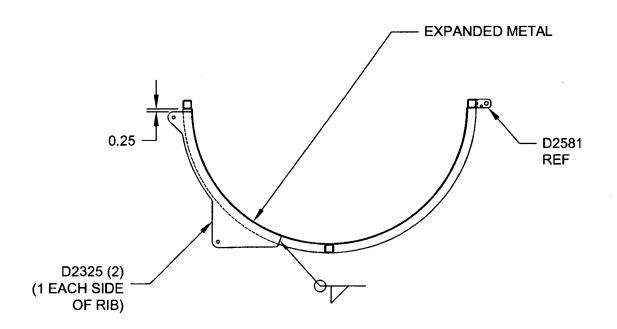

## **SECTION B-B SAME BOTH CENTER RIBS**

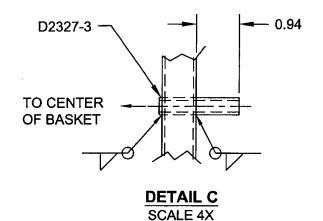

SHOP COPY RETURN TO ENGINEERING UNCONTROLLED COPY SUBJECT TO AMENDMENT WITHOUT NOTICE

DESIGN DRAWN	BW AUS	DART AEROSPACE HAWKESBURY, ONTARIO, CAN		
CHECKED	4	DRAWING NO.	REV. G	
MFG. APPR.	M.	D2221	SHEET 3 OF 3	
APPROVED	-//-	TITLE	SCALE	
DE APPR.	-11	BASKET BASE ASSEMBLY (350)	NTS.	
DATE 08.00	3.16	. COPYRIGHT © 1994 BY DART AEROSPACE LTD  THIS DOCUMENT IS PRIVATE AND CONFIDENTIAL AND IS SUPPLIED ON THE EXPRESS CONDITION THAT IT IS  NOT TO BE USED FOR ANY PURPOSE OR COMED OR COMMUNICATED TO ANY OTHER PERSON WITHOUT  WRITTEN PERMISSION FROM DAYAT AEROSPACE LTD.		

D

В

